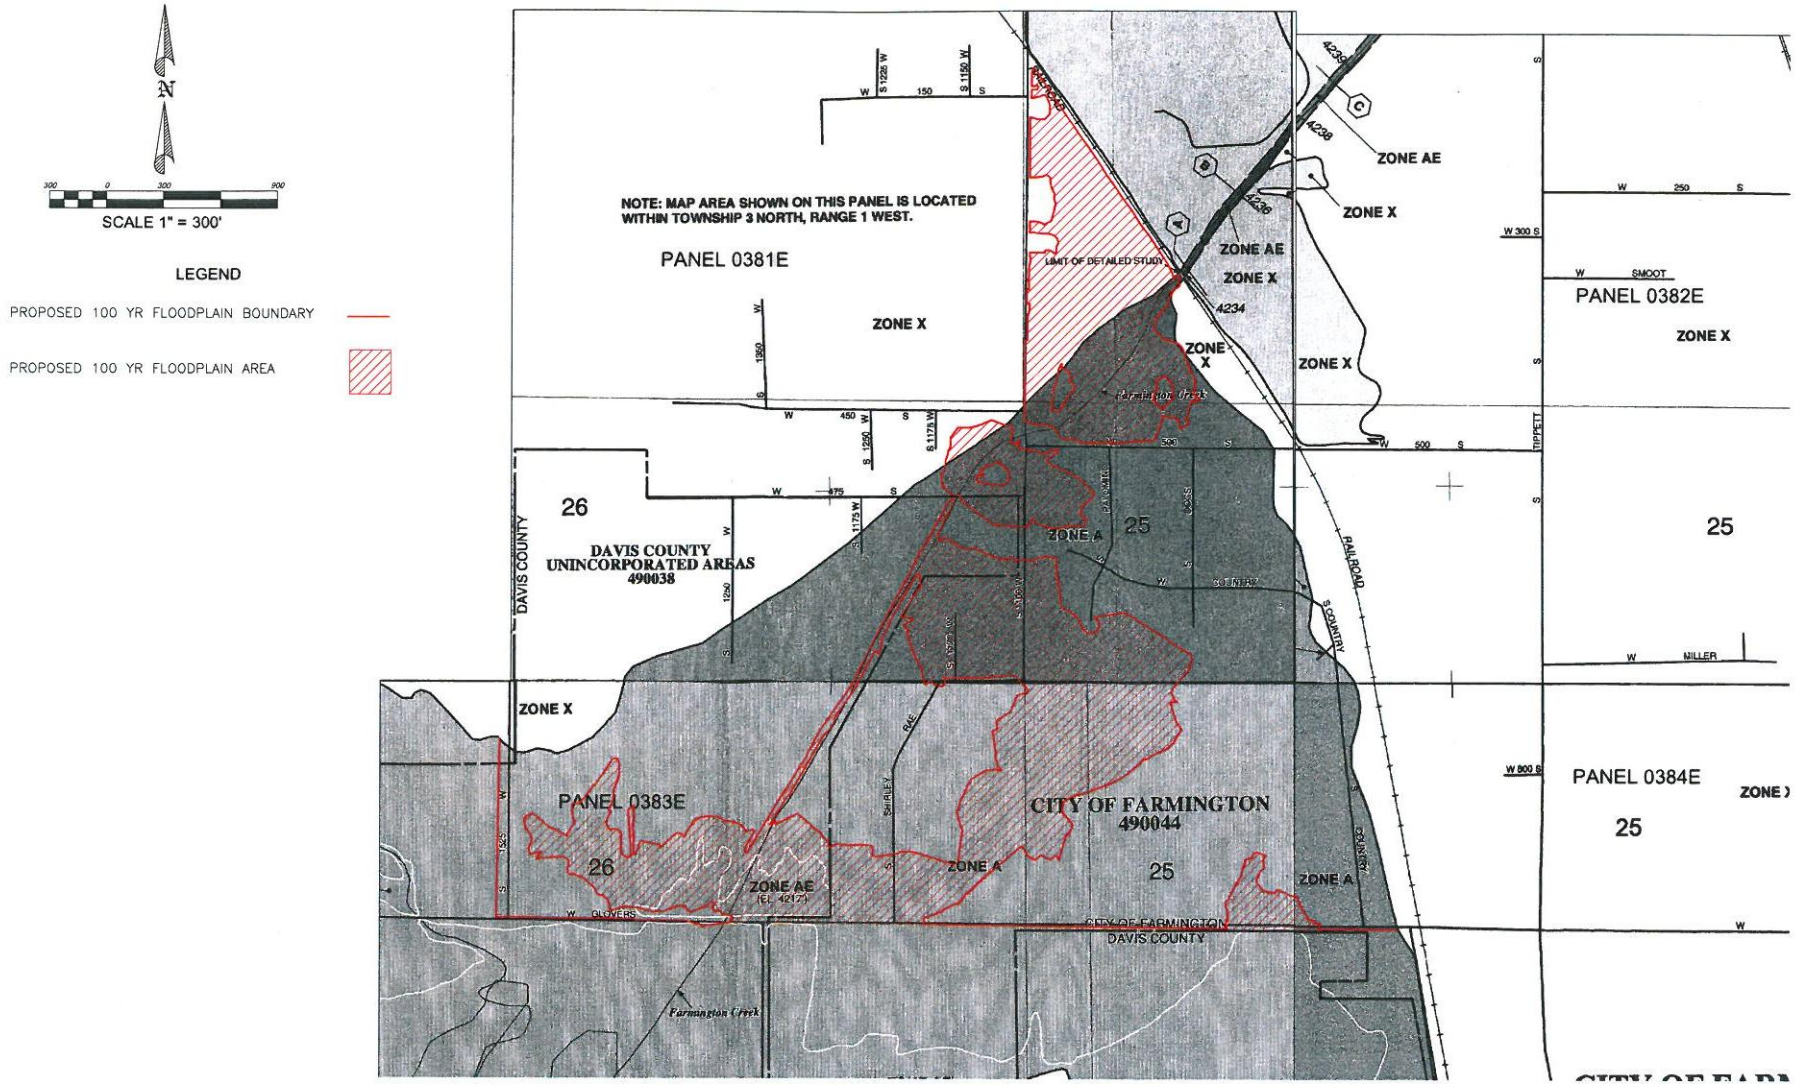

WILDING ENGINEERING, INC
14721 SOUTH HERITAGE CREST WAY
BLUFFDALE, UTAH 84065
(801)553-8112

NO.	REVISION	DATE
1	CHANGE TO MAP	05/23/13
2	RELEASE TO CLIENT	07/10/13

DRAWING TITLE	FLOOD BOUNDARY
PROJECT NAME	FARMINGTON CREEK
LOCATION	FARMINGTON, UTAH
DRAWN	JDL
CHECKED	MEC
FILE NAME:	G:\DATA\08022...\08022 BASE 2013.DWG
DATE	07/10/1
SCALE	1"=300
SHEET	